

LOCATION PLAN OF SITE


# SIDDHASHRAM C.H.S BUILDING

LOCATION: NAVPADA THANE

PROJECT TYPE: RESIDENTIAL & COMMERCIAL BUILDING

SITE AREA: 204.SQ.M

THE SITE IS WELL LOCATED AROUND THE CITY AND ALSO AT 500M  
DISTANCE FROM RAILWAY STATION

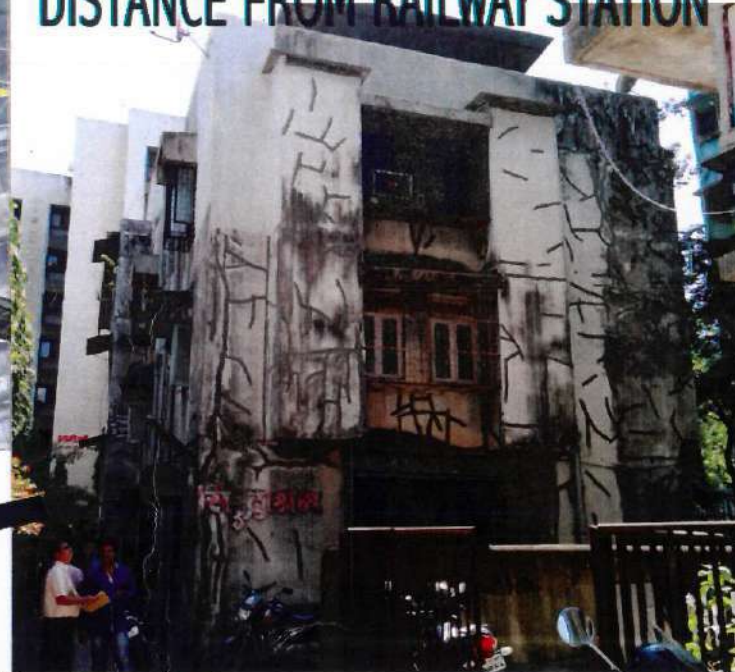

THE PROPOSED BUILDING CONSIST  
.OF G+7 FLOORS  
DUE TO INAVAILABILITY OF  
PARKING SPACE STACK PARKING  
.IS BEEN CONSTRUCTED

EXISTING BUILDING  
BEFORE CONSTRUCTION



PROPOSED BUILDING



PLINTH  
CONSTRUCTION



2nd FLOOR SLAB




1st FLOOR  
SLAB

SITE VISIT



VINAY PATIL & ASSOCIATES  
ARCHITECTS-VALUERS-INTERIOR DESIGNERS  
9, NAVNATH PRASAD, NAUPADA,  
OPP. GHANTALI MANDIR, THANE - 400 601.



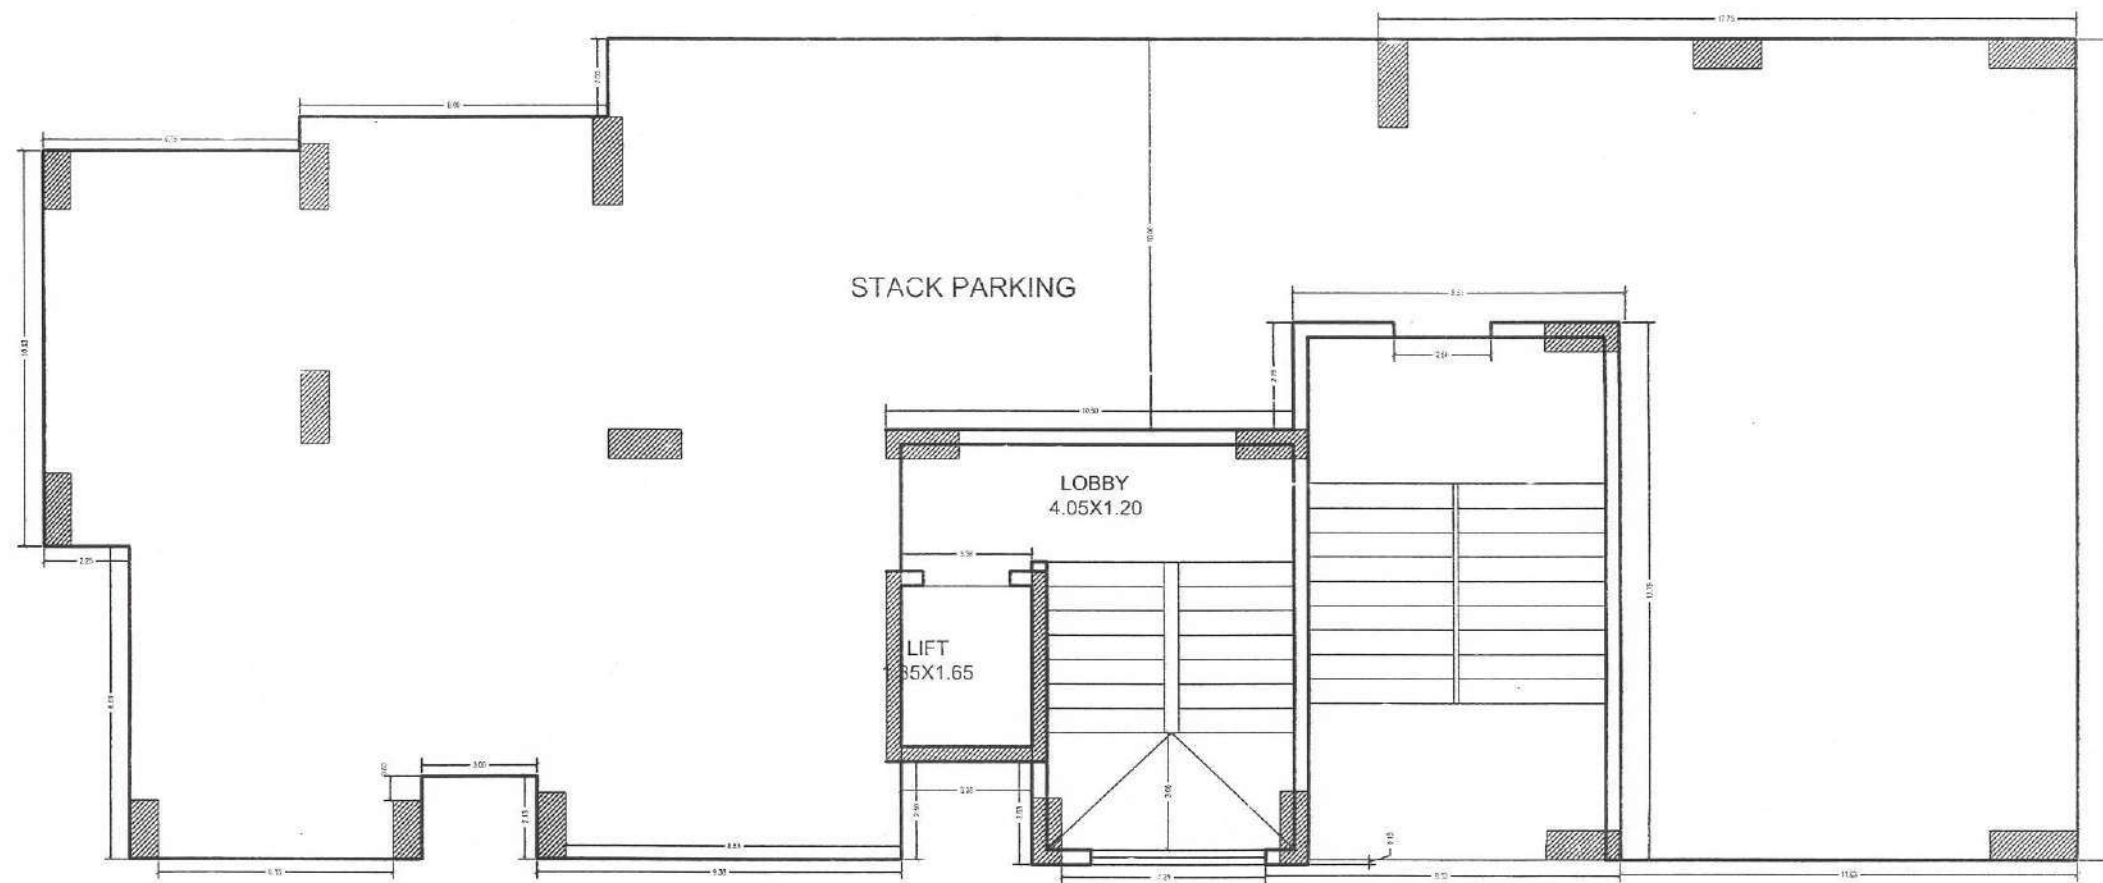

## STILT FLOOR

### DOOR AND WINDOW SCHEDULE :-

#### DOOR SCHEDULE

NOS	SIZE	DESCRIPTION
D	1 X 2.25	T.W. FLUSHED DOOR (MAIN DOOR)
D1	0.90X2.10	T.W. FLUSHED DOOR
D2	0.75X2.10	U.P.V.C. DOOR (TOILET, BATH & WC)

#### WINDOW SCHEDULE

NOS	SIZE	DESCRIPTION	SILL
W	1.80X2.10	ALUMINUM SLIDING WINDOW	0.15M
W1	1.90X1.20	ALUMINUM SLIDING WINDOW	1.05M
V	0.75X2.10	AL. LOUVERED WINDOW	1.20M
V1	0.75X1.80	AL. OPENABLE (INSIDE) WIN.	0.15M

- ALL EXTERNAL WALLS & SHOP/FLAT PARTITION WALLS 150 MM THK & INTERNAL WALLS 100 MM THK BRICK OR BLOCK MASONRY.
- FOR COLUMN & BEAMS SIZE PLEASE REFER RCC DRAWINGS.
- FOR EXECUTION PLEASE REFER ARCHITECTURAL DRAWING IN CONJUNCTION WITH RCC DRAWING.
- IF ANY QUERY REGARDING THIS PLAN PLEASE CONTACT ARCHITECTURAL DEPT.

DRAWN BY

SHANKAR JAMJAGALE

#### DESCRIPTION OF PROPOSAL & PROPERTY

PROPOSED BUILDING ON PLOT BEARING C.T.S. NO. 89A, C.T.S.N.O. 89B, T.NO. 23 AT GOKHALE ROAD, NAUPADA, THANE, FOR

#### NAME OF DEVELOPERS

STANDARD DEVELOPERS

#### CONTENTS

SECTIONS & ELEVATIONS  
1.0

#### SCALE


#### DATE

CHK BY



#### NAME OF THE ARCHITECT

VINAY PATIL & ASSOCIATES  
ARCHITECTS \* VALUERS \* INTERIOR DESIGNER  
104, NAVNATH PRASAD, OPP. GHANTALI MANOR, GHANTALI MANOR ROAD NAUPADA, THANE - 400 605.  
PHONE :- O - 2544 8369, M - 9869034169

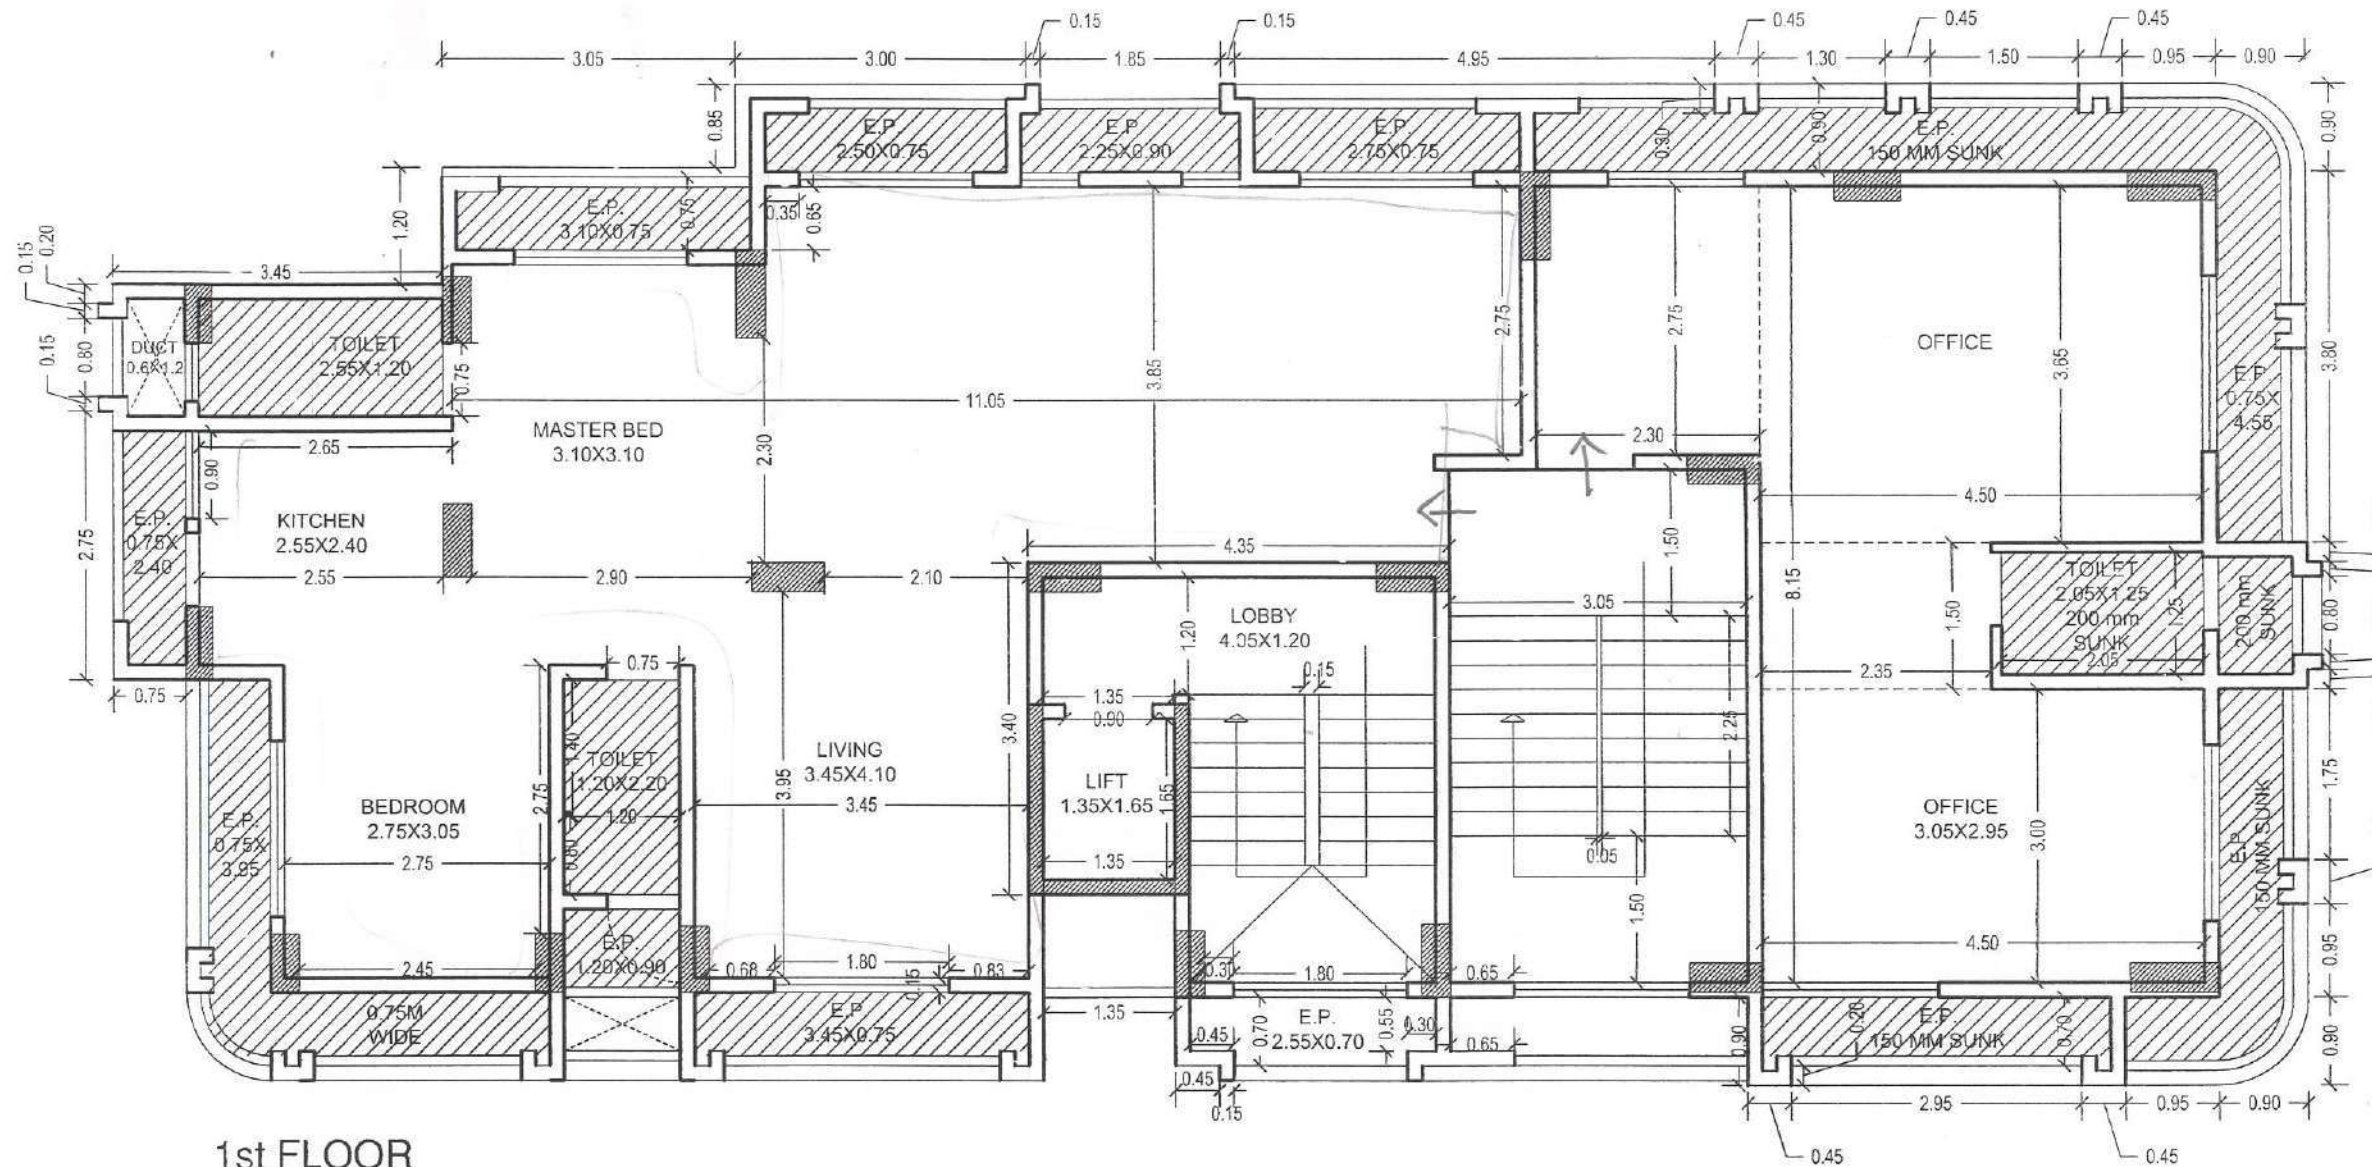

1st FLOOR

# DOOR AND WINDOW SCHEDULE :-

## DOOR SCHEDULE

NOS	SIZE	DESCRIPTION
D	1 X 2.25	T.W. FLUSHED DOOR (MAIN DOOR)
D1	0.90X2.10	T.W. FLUSHED DOOR
D2	0.75X2.10	U.P.V.C. DOOR (TOILET, BATH & WC)

## WINDOW SCHEDULE


NOS	SIZE	DESCRIPTION	SILL
W	1.80X2.10	ALUMINUM SLIDING WINDOW	0.15M
W1	1.90X1.20	ALUMINUM SLIDING WINDOW	1.05M
V	0.75X2.10	AL. LOUVERED WINDOW	1.20M
V1	0.75X1.80	AL. OPENABLE (INSIDE) WIN.	0.15M

ALL EXTERNAL WALLS & SHOP/FLAT PARTITION WALLS  
150 MM THK &  
INTERNAL WALLS - 100 MM THK BRICK OR BLOCK  
MASONARY.  
FOR COLUMN & BEAMS SIZE PLEASE REFER RCC  
DRAWINGS  
FOR EXECUTION PLEASE REFER ARCHITECTURAL  
DRAWING IN  
CONJUNCTION WITH RCC DRAWING.  
IF ANY QUERY REGARDING THIS PLAN PLEASE CONTACT  
ARCHITECTURAL DEPT.

DRAWN BY


SHANKAR JAMJAGALE

DESCRIPTION OF PROPOSAL & PROPERTY	NAME OF DEVELOPERS	CONTENTS	SCALE	DATE	NAME OF THE ARCHITECT
PROPOSED BUILDING ON PLOT BEARING C.T.S. NO. 89A, C.T.S.N.O. 89B, T.NO. 23 AT GOKHALE ROAD, NAUPADA, THANE, FOR	STANDARD DEVELOPERS	SECTIONS & ELEVATIONS 1.0	CHK BY		VINAY PATIL & ASSOCIAT

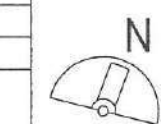

ARCHITECTS \* VALUERS \* INTERIOR DESIGNER  
104, NAVNATH PRASAD, OPP. GHANTALI MANDIR  
GHANTALI MANDIR ROAD NAUPADA, THANE - 400 605.  
PHONE :- 0 - 2544 8369, M - 9869034169



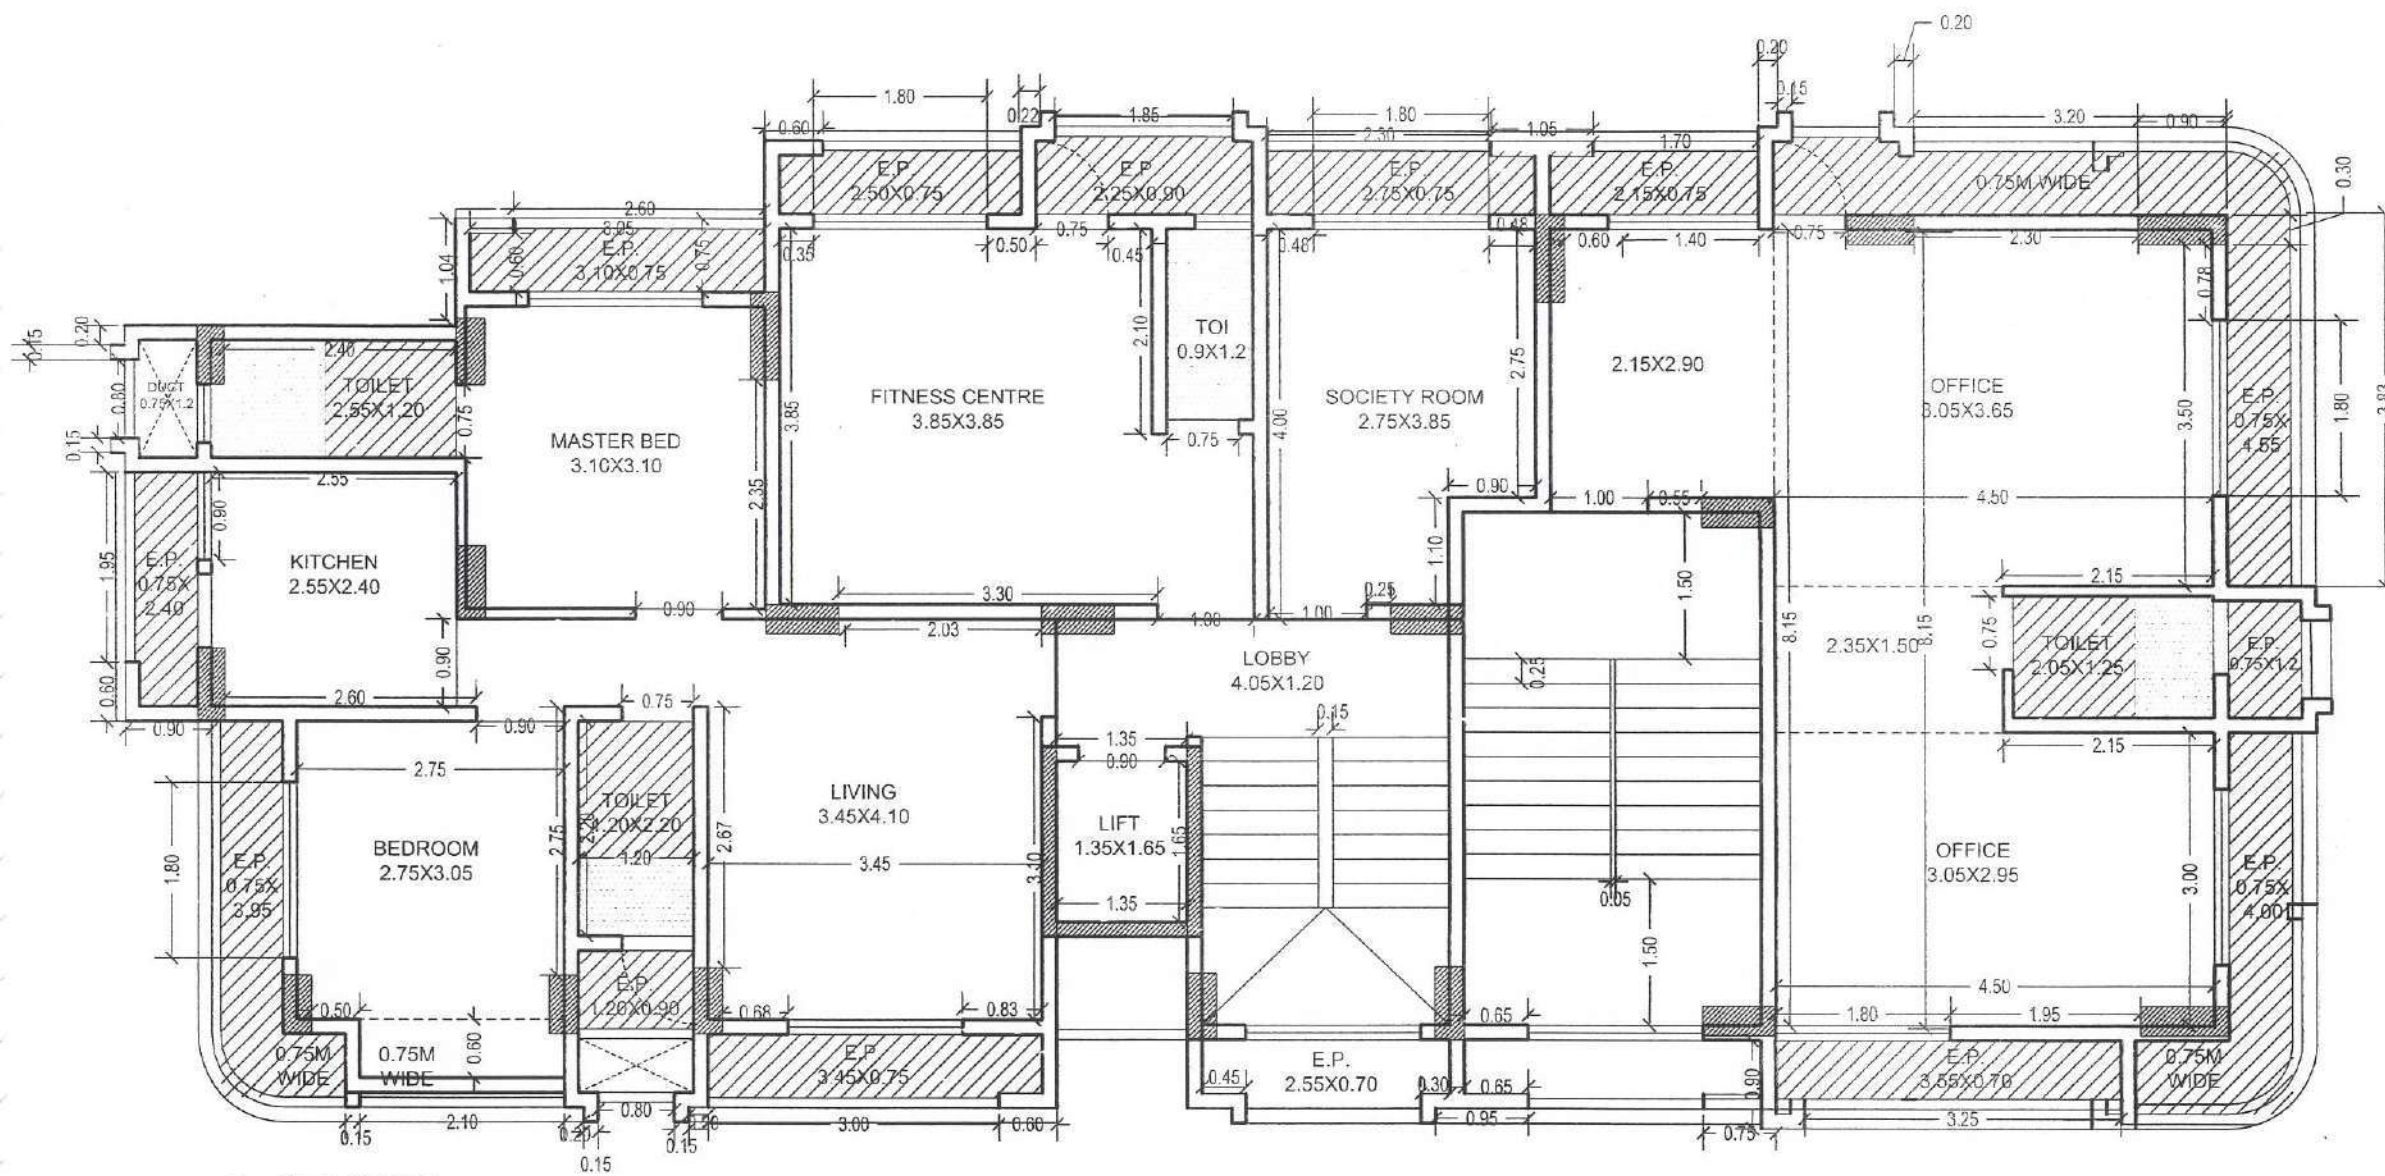

2nd FLOOR

# DOOR AND WINDOW SCHEDULE :-

## DOOR SCHEDULE

NOS	SIZE	DESCRIPTION
D	1 X 2.25	T.W. FLUSHED DOOR (MAIN DOOR)
D1	0.90X2.10	T.W. FLUSHED DOOR
D2	0.75X2.10	U.P.V.C. DOOR (TOILET, BATH & WC)

## WINDOW SCHEDULE


NOS	SIZE	DESCRIPTION	SILL
W	1.80X2.10	ALUMINUM SLIDING WINDOW	0.15M
W1	1.90X1.20	ALUMINUM SLIDING WINDOW	1.05M
V	0.75X2.10	AL. LOUVERED WINDOW	1.20M
V1	0.75X1.80	AL. OPENABLE (INSIDE) WIN.	0.15M

- ALL EXTERNAL WALLS & SHOP/FLAT PARTITION WALLS 150 MM THK & INTERNAL WALLS 100 MM THK BRICK OR BLOCK MASONRY.
- FOR COLUMN & BEAMS SIZE PLEASE REFER RCC DRAWINGS.
- FOR EXECUTION PLEASE REFER ARCHITECTURAL DRAWING IN CONJUNCTION WITH RCC DRAWING.
- IF ANY QUERY REGARDING THIS PLAN PLEASE CONTACT ARCHITECTURAL DEPT.


DRAWN BY

SHANKAR JAMJAGALE

DESCRIPTION OF PROPOSAL & PROPERTY	NAME OF DEVELOPERS	CONTENTS	SCALE	DATE	NAME OF THE ARCHITECT
PROPOSED BUILDING ON PLOT BEARING C.T.S. NO. 89A, C.T.S.N.O. 89B, T.NO. 23 AT GOKHALE ROAD, NAUPADA, THANE, FOR	STANDARD DEVELOPERS	SECTIONS & ELEVATIONS 1.0	CHK BY		VINAY PATIL & ASSOCIATES
					ARCHITECTS * VALUERS * INTERIOR DESIGNER
					104, NAVNATH PRASAD, OPP. GHANTALI MAN, GHANTALI MANDIR ROAD NAUPADA, THANE - 400 605
					PHONE :- O - 2544 8369, M - 9869034169

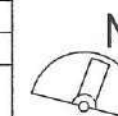



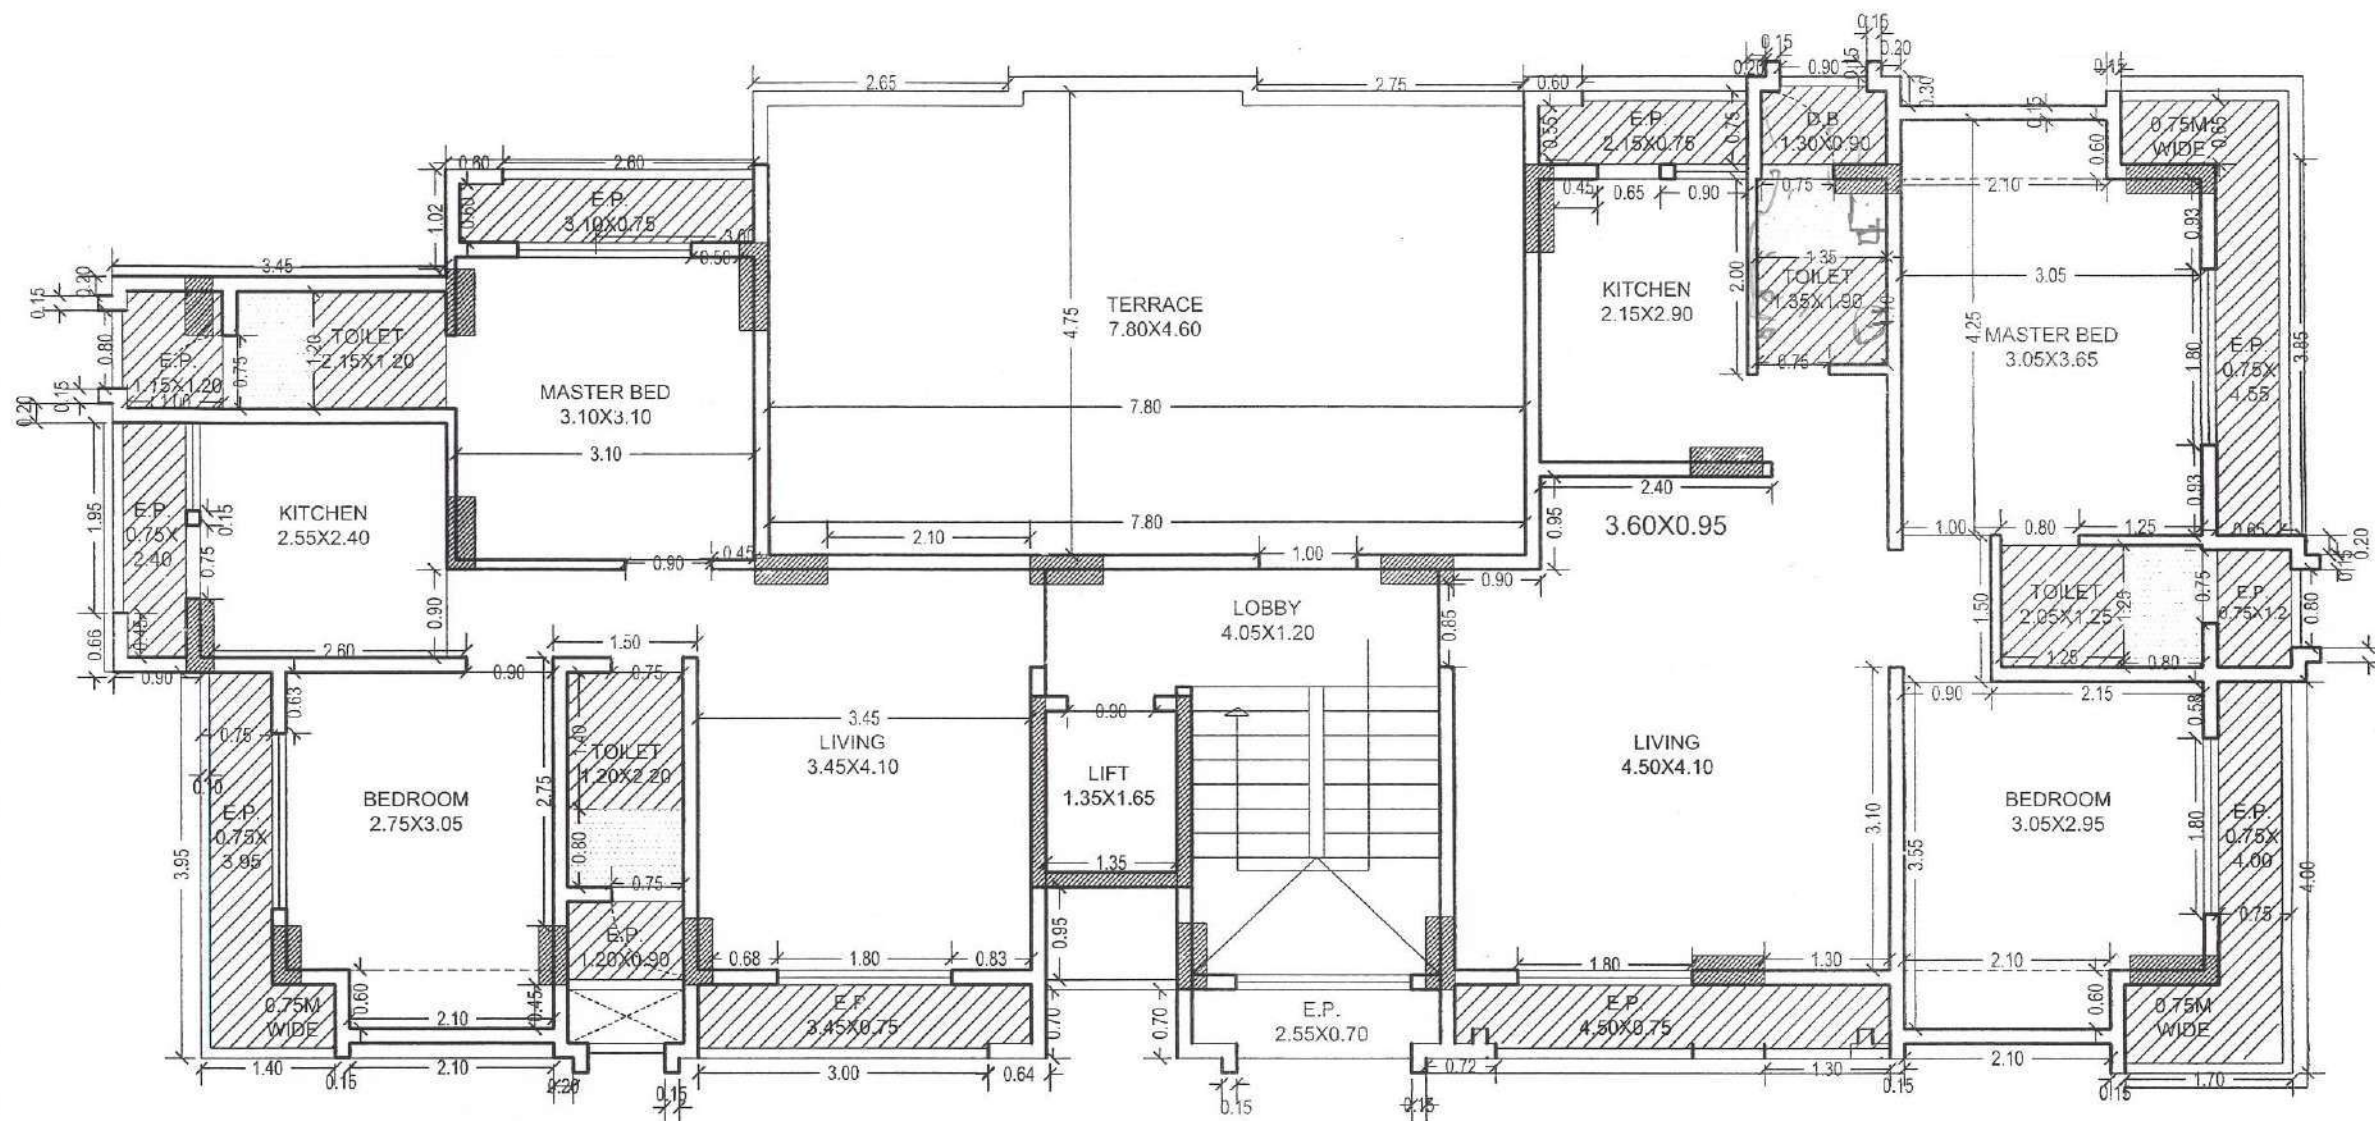

5th FLOOR PLAN

# DOOR AND WINDOW SCHEDULE :-

DOOR SCHEDULE		
NOS	SIZE	DESCRIPTION
D	1 X 2.25	T.W. FLUSHED DOOR (MAIN DOOR)
D1	0.90X2.10	T.W. FLUSHED DOOR
D2	0.75X2.10	U.P.V.C. DOOR (TOILET, BATH & WC)


WINDOW SCHEDULE			
NOS	SIZE	DESCRIPTION	SILL
W	1.80X2.10	ALUMINUM SLIDING WINDOW	0.15M
W1	1.90X1.20	ALUMINUM SLIDING WINDOW	1.05M
V	0.75X2.10	AL. LOUVERED WINDOW	1.20M
V1	0.75X1.80	AL. OPENABLE (INSIDE) WIN.	0.15M

ALL EXTERNAL WALLS & SHOP/FLAT PARTITION WALLS  
150 MM THK &  
INTERNAL WALLS 100 MM THK BRICK OR BLOCK  
MASONARY.  
FOR COLUMN & BEAMS SIZE PLEASE REFER RCC  
DRAWINGS  
FOR EXECUTION PLEASE REFER ARCHITECTURAL  
DRAWING IN  
CONJUNCTION WITH RCC DRAWING.  
IF ANY QUERY REGARDING THIS PLAN PLEASE CONTACT  
ARCHITECTURAL DEPT.


DRAWN BY

SHANKAR JAMJAGALE

DESCRIPTION OF PROPOSAL & PROPERTY	NAME OF DEVELOPERS	CONTENTS	SCALE	DATE	NAME OF THE ARCHITECT
PROPOSED BUILDING ON PLOT BEARING C.T.S. NO. 89A, C.T.S.N.O. 89B, T.NO. 23 AT GOKHALE ROAD, NAUPADA, THANE, FOR	STANDARD DEVELOPERS	SECTIONS & ELEVATIONS 1.0	CHK BY		VINAY PATIL & ASSOCIAT ARCHITECTS * VALUERS * INTERIOR DESIGNER 104, NAVNATH PRASAD, OPP. GHANTALI MAN GHANTALI MANDIR ROAD NAUPADA, THANE - 400 605 PHONE :- 0 - 2544 8369, M - 9869034169

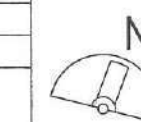



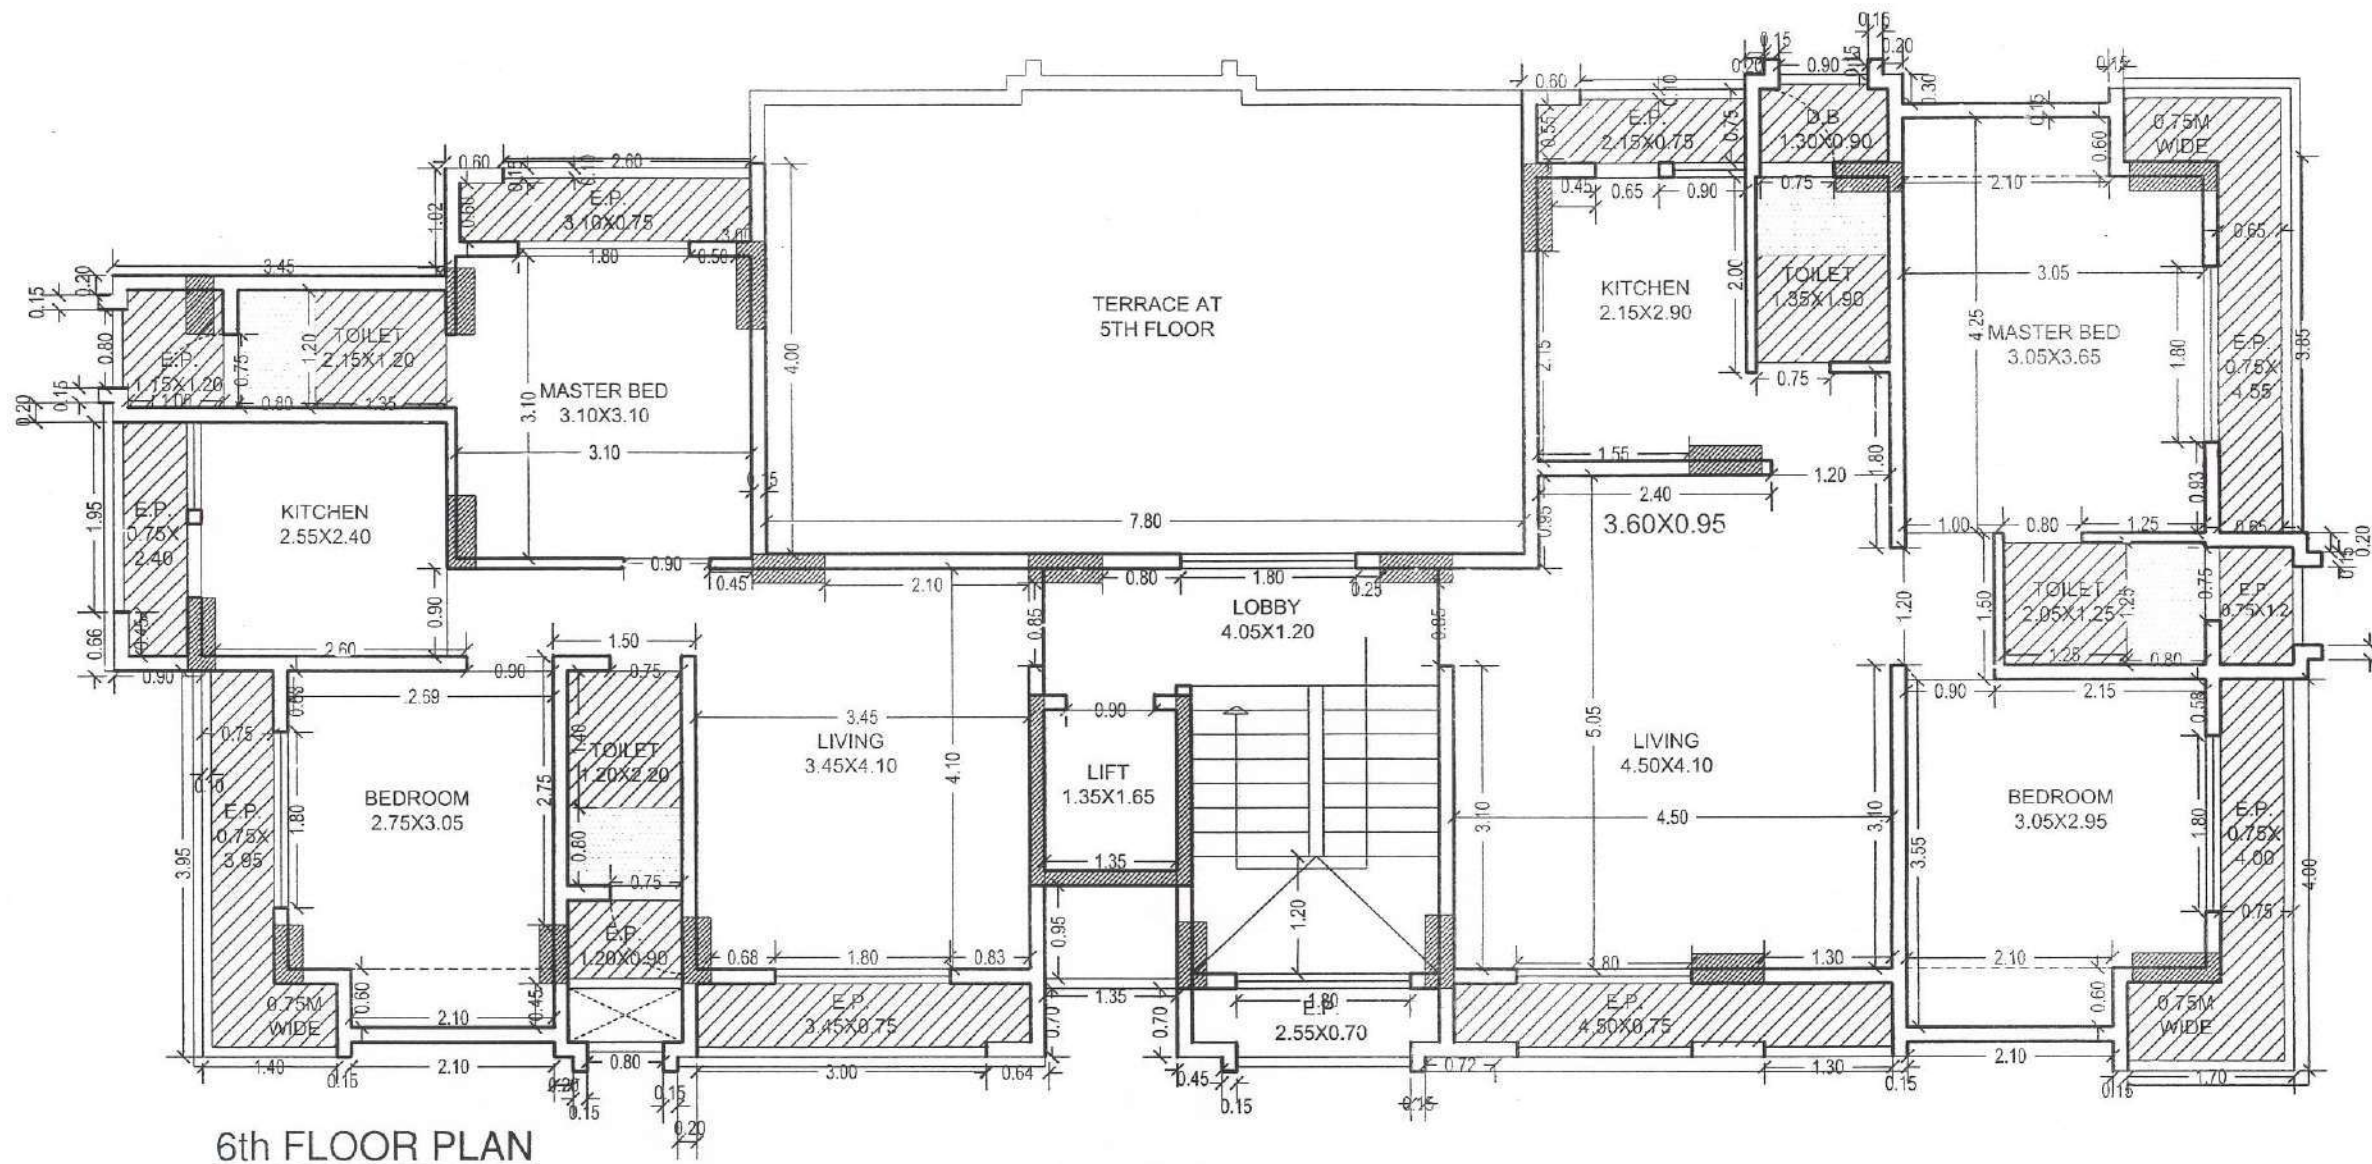

# DOOR AND WINDOW SCHEDULE :-

## DOOR SCHEDULE

NOS	SIZE	DESCRIPTION
D	1 X 2.25	T.W. FLUSHED DOOR (MAIN DOOR)
D1	0.90X2.10	T.W. FLUSHED DOOR
D2	0.75X2.10	U.P.V.C. DOOR (TOILET, BATH & WC)

## WINDOW SCHEDULE


NOS	SIZE	DESCRIPTION	SILL
W	1.80X2.10	ALUMINUM SLIDING WINDOW	0.15M
W1	1.90X1.20	ALUMINUM SLIDING WINDOW	1.05M
V	0.75X2.10	AL. LOUVERED WINDOW	1.20M
V1	0.75X1.80	AL. OPENABLE (INSIDE) WIN.	0.15M

ALL EXTERNAL WALLS & SHOP/FLAT PARTITION WALLS  
150 MM THK &  
INTERNAL WALLS 100 MM THK BRICK OR BLOCK  
MASONRY  
FOR COLUMN & BEAMS SIZE PLEASE REFER RCC  
DRAWINGS  
FOR EXECUTION PLEASE REFER ARCHITECTURAL  
DRAWING IN  
CONJUNCTION WITH RCC DRAWING.  
IF ANY QUERY REGARDING THIS PLAN PLEASE CONTACT  
ARCHITECTURAL DEPT.

DRAWN BY

SHANKAR JAMJAGALE

DESCRIPTION OF PROPOSAL & PROPERTY	NAME OF DEVELOPERS	CONTENTS	SCALE	DATE	NAME OF THE ARCHITECT
PROPOSED BUILDING ON PLOT BEARING C.T.S. NO. 89A, C.T.S.N.O. 89B, T.NO. 23 AT GOKHALE ROAD, NAUPADA, THANE, FOR	STANDARD DEVELOPERS	SECTIONS & ELEVATIONS 1.0	CHK BY		VINAY PATIL & ASSOCIAT ARCHITECTS * VALUERS * INTERIOR DESIGNER 104, NAVNATH PRASAD, OPP. GHANTALI MAN GHANTALI MANDIR ROAD NAUPADA, THANE - 400 602 PHONE :- O - 2544 8369, M - 9869034169

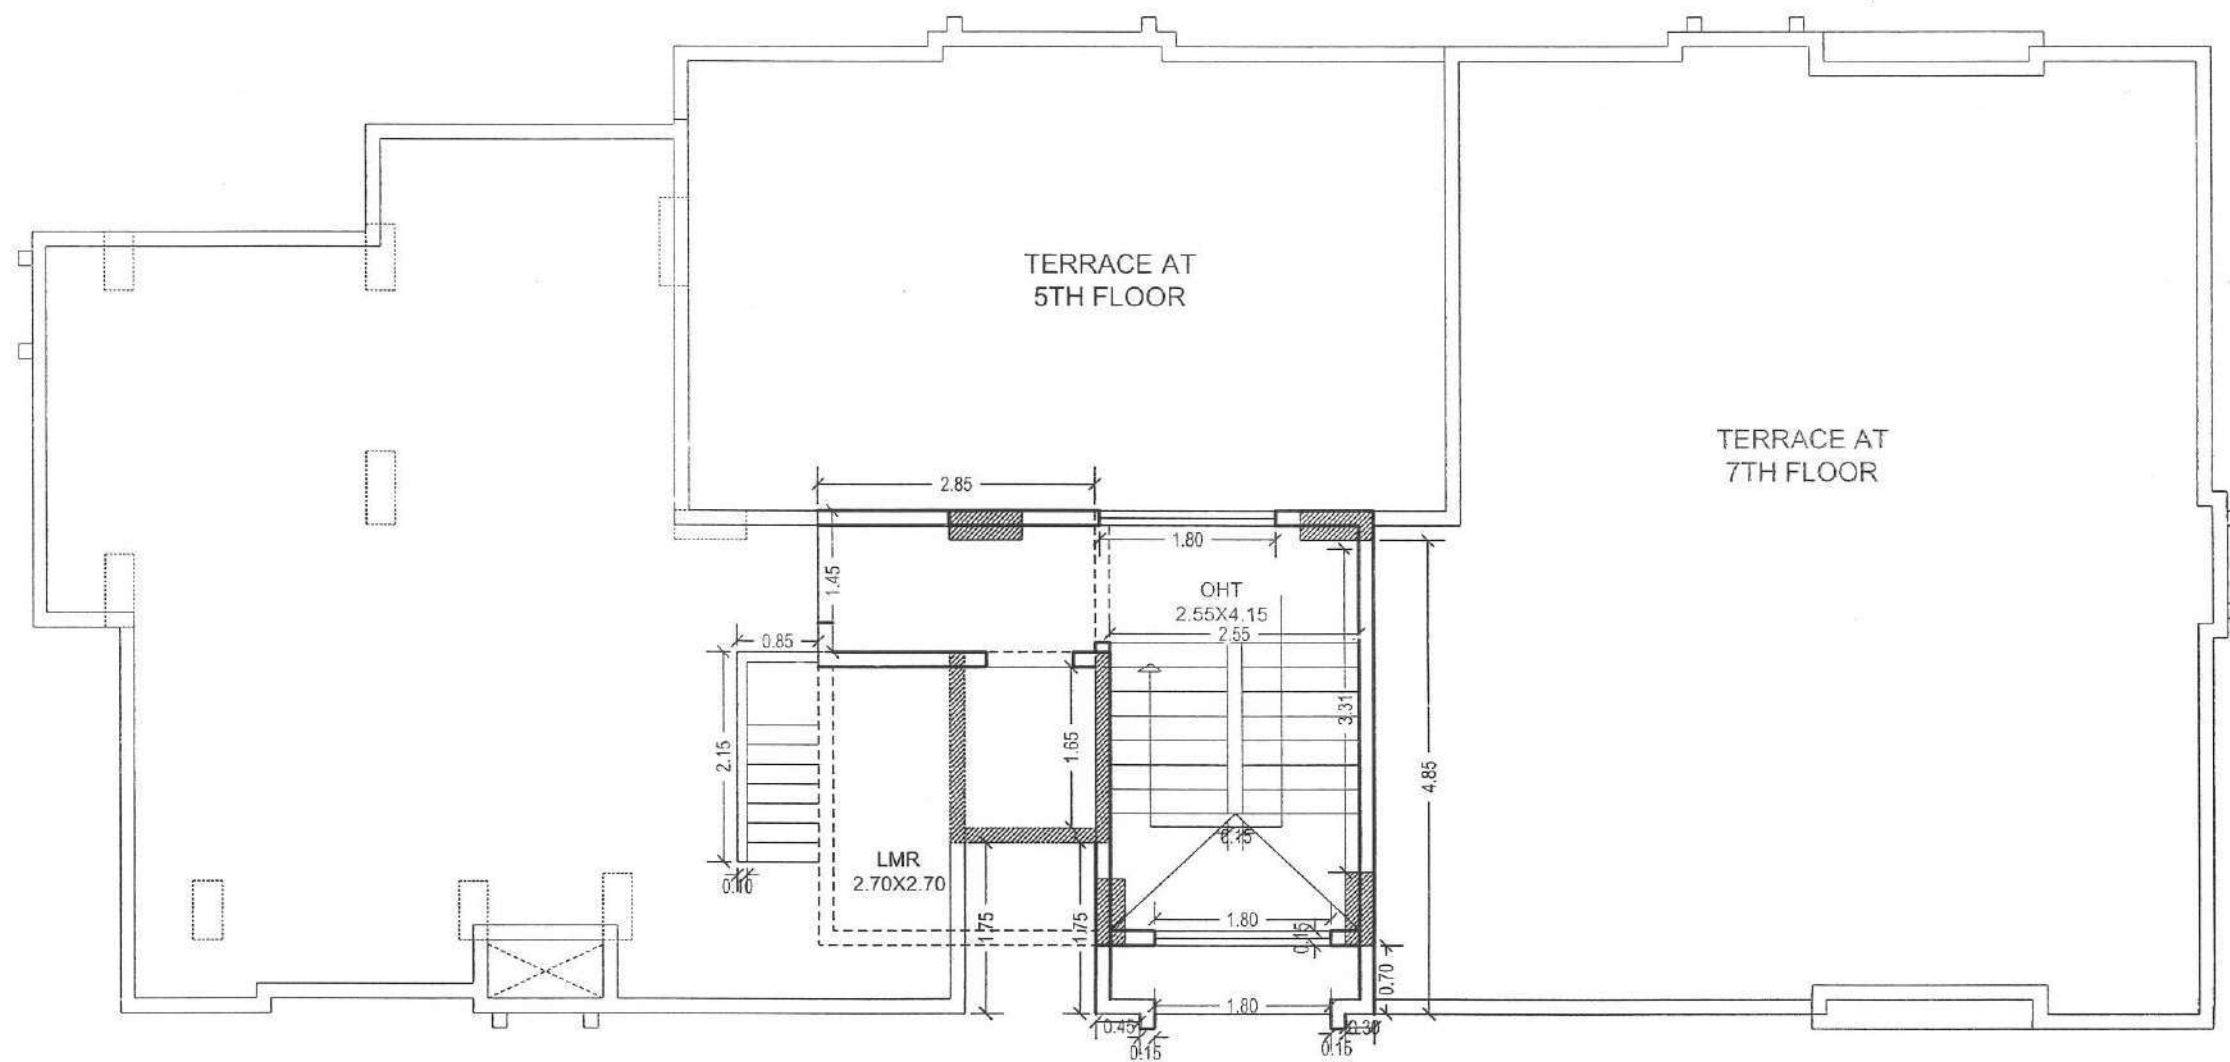

**TERRACE FLOOR PLAN**

**DOOR AND WINDOW SCHEDULE :-**

DOOR SCHEDULE		
NOS	SIZE	DESCRIPTION
D	1 X 2.25	T.W. FLUSHED DOOR (MAIN DOOR)
D1	0.90X2.10	T.W. FLUSHED DOOR
D2	0.75X2.10	U.P.V.C. DOOR (TOILET, BATH & WC)

WINDOW SCHEDULE			
NOS	SIZE	DESCRIPTION	SILL
W	1.80X2.10	ALUMINUM SLIDING WINDOW	0.15M
W1	1.90X1.20	ALUMINUM SLIDING WINDOW	1.05M
V	0.75X2.10	AL. LOUVERED WINDOW	1.20M
V1	0.75X1.80	AL. OPENABLE (INSIDE) WIN.	0.15M

ALL EXTERNAL WALLS & SHOP/FLAT PARTITION WALLS  
150 MM THK &  
INTERNAL WALLS: 100 MM THK BRICK OR BLOCK  
MASONRY.  
FOR COLUMN & BEAMS SIZE PLEASE REFER RCC  
DRAWINGS  
FOR EXECUTION PLEASE REFER ARCHITECTURAL  
DRAWING IN  
CONJUNCTION WITH RCC DRAWING.  
IF ANY QUERY REGARDING THIS PLAN PLEASE CONTACT  
ARCHITECTURAL DEPT.

**DRAWN BY**

**SHANKAR JAMJAGALE**

DESCRIPTION OF PROPOSAL & PROPERTY	NAME OF DEVELOPERS	CONTENTS	SCALE	DATE	NAME OF THE ARCHITECT
PROPOSED BUILDING ON PLOT BEARING C.T.S. NO. 89A, C.T.S.N.O. 89B, T.NO. 23 AT GOKHALE ROAD, NAUPADA, THANE, FOR	STANDARD DEVELOPERS	SECTIONS & ELEVATIONS 1.0	CHK BY		VINAY PATIL & ASSOCIAT
					ARCHITECTS * VALUERS * INTERIOR DESIGNER P-4, NAVNATH PRASAD OPP. GHANTALI MANDIR GHANTALI MANDIR ROAD NAUPADA, THANE - 400 605. PHONE :- 0 - 2544 8369, M - 9869034169








SECTION A-A''

SIDE 2

SECTION D-D'

BACKSIDE ELEVATION

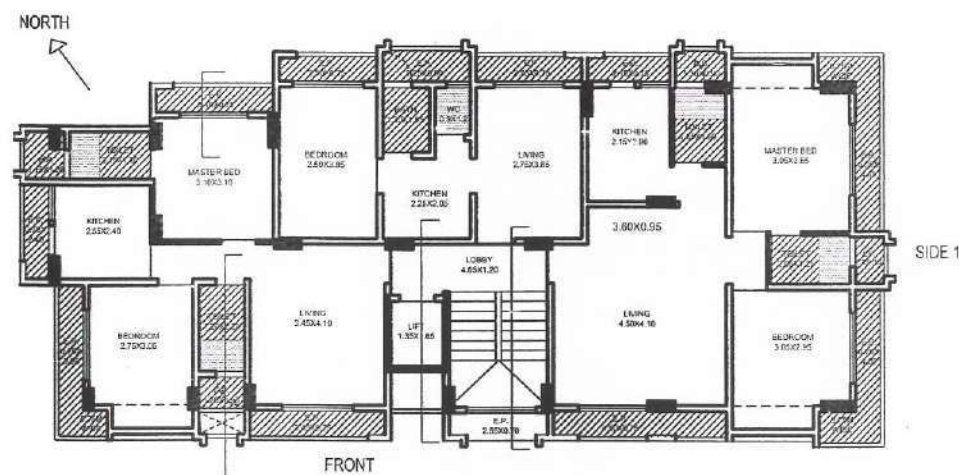


TYPICAL FLOOR PLAN

DESCRIPTION OF PROPOSAL & PROPERTY	NAME OF DEVELOPERS	CONTENTS	SCALE	DATE	NAME OF THE ARCHITECT
PROPOSED BUILDING ON PLOT BEARING C.T.S. NO. 89A, C.T.S.N.O. 89B, T.NO. 23 AT GOKHALE ROAD, NAUPADA, THANE, FOR	STANDARD DEVELOPERS	SECTIONS & ELEVATIONS 1.0	DRN BY	CHK BY	VINAY PATIL & ASSOCIATES
					ARCHITECTS * VALUERS * INTERIOR DESIGNER
					104, NAVNATH PRASAD OPP. GHANTALI MANDIR, GHANTALI MANDIR ROAD NAUPADA, THANE - 400 605.
					PHONE : 0 - 2544 8369, M - 9869034169




SECTION B-B'

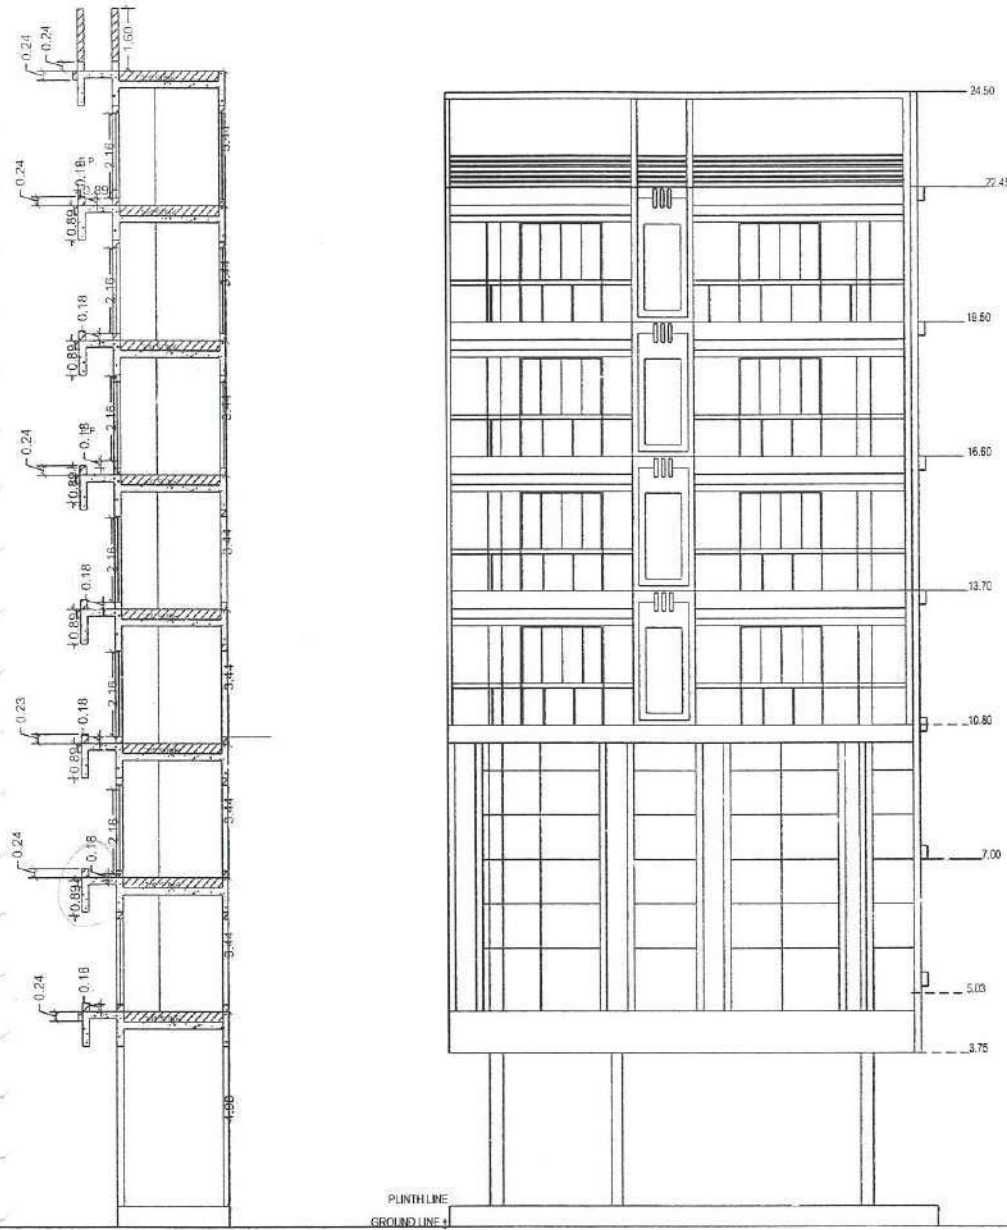


SECTION B-B''

SIDE 1

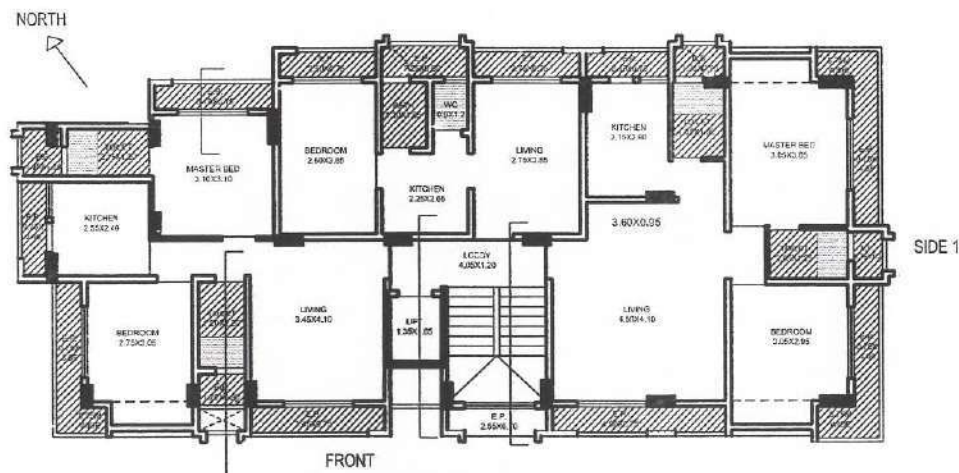

TYPICAL FLOOR PLAN

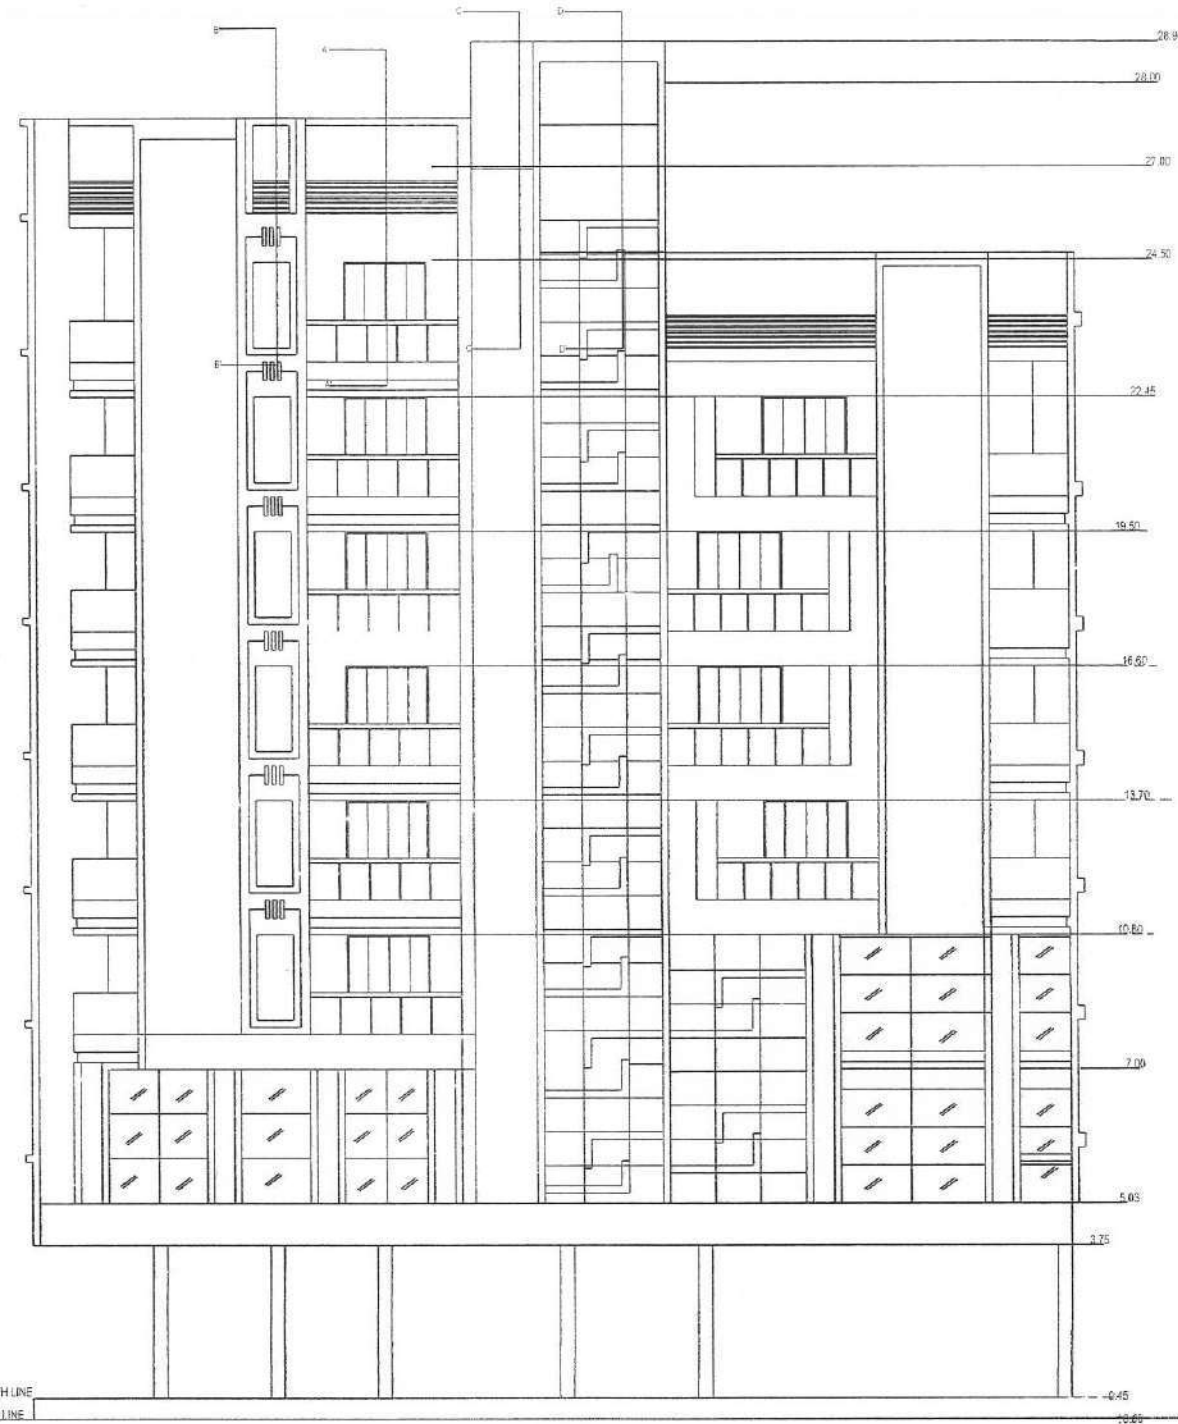

FRONT

SECTION C-C'


SECTION C-C''

DESCRIPTION OF PROPOSAL & PROPERTY	NAME OF DEVELOPERS	CONTENTS	SCALE	DATE	NAME OF THE ARCHITECT
PROPOSED BUILDING ON PLOT BEARING C.T.S. NO. 89A, C.T.S.N.O. 89B, T.NO. 23 AT GOKHALE ROAD, NAUPADA, THANE, FOR	STANDARD DEVELOPERS	SECTIONS & ELEVATIONS 1.1	DRN BY	CHK BY	VINAY PATIL & ASSOCIAT
					ARCHITECTS * VALUERS * INTERIOR DESIGNER
					104, NAVNATH PRASAD, OPP. GHANTALI MAN, GHANTALI MANDIR ROAD NAUPADA, THANE - 401 605
					PHONE : G - 2544 8369, M - 9869034169





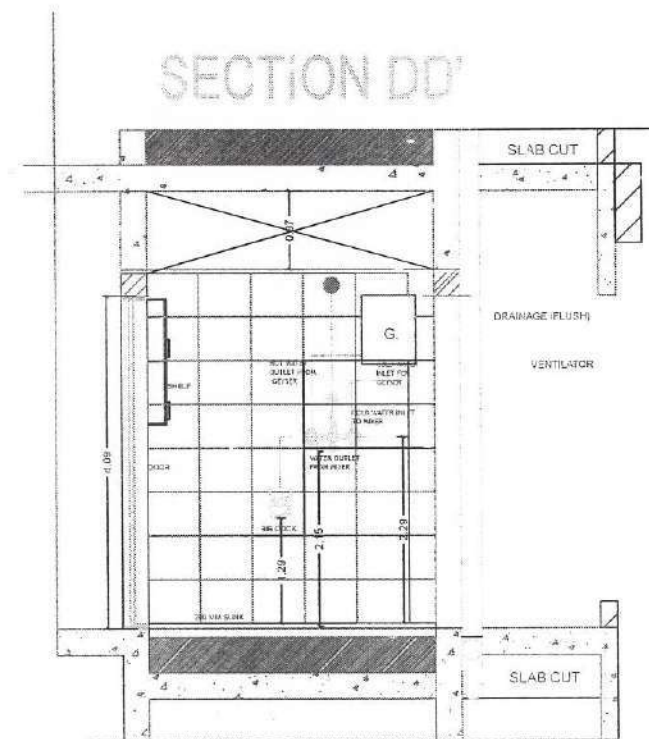

[illegible]